YYR SITE PLAN

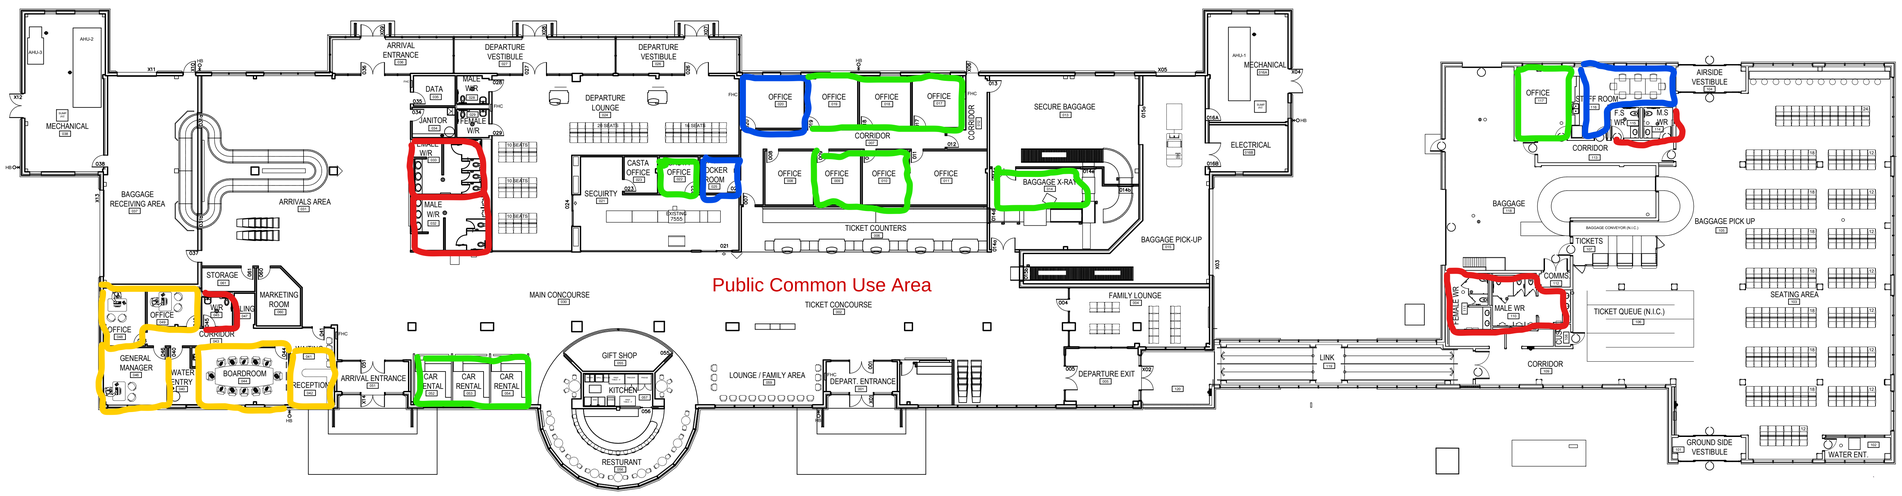

Bathrooms

Tenant Office Space

GBAC Office Space

Break Room/Kitchen Area

EXP Services Inc.
t: +1.506.452.9000 | f: +1.506.459.3954
1133 Regent Street, Suite 300
Fredericton, NB, E3B 3Z2
CANADA
www.exp.com

• BUILDINGS • EARTH & ENVIRONMENT • ENERGY •
• INDUSTRIAL • INFRASTRUCTURE • SUSTAINABILITY •

CAUTION: DO NOT SCALE DRAWINGS.
THIS REPRODUCTION MAY BE AT A SIZE DIFFERENT THAN ORIGINALLY DRAWN. EXP ASSUMES NO RESPONSIBILITY FOR INCORRECT SCALING. UNAUTHORIZED REPRODUCTION OR REUSE IS STRICTLY PROHIBITED. NOT PUBLISHED - ALL RIGHTS RESERVED. EXP EXPRESSLY DISCLAIMS RESPONSIBILITY ARISING FROM UNAUTHORIZED USE OF THESE DRAWINGS AND NOTES. AUTHORIZATION MUST BE IN WRITING.

© EXP, 2018

No.	Issue	Date

No.	Revision	Date

PRELIMINARY

Professional Seal(s)

Drawn By:	BAB
Dwg Standards Ckd By:	
Designed By:	CET
Design Checked By:	
Scale:	1:200

Project Title

GOOSE BAY AIRPORT

Dwg. Title

FLOOR PLAN

Project No. FRE-00251049-A0

Dwg. No. **A1**

Rev. No.

FRE-00251049-A0

BRITTANY BERNARD

1/11/2019 2:23 PM